COPYRIGHT © 2017 THIS DRAWING IS THE PROPERTY OF ENGINEERING 303, LLC, AND IS NOT TO BE REPRODUCED OR COPIED IN WHOLE OR IN PART OR USED FOR FURNISHING INFORMATION TO OTHERS, OR FOR ANY OTHER PURPOSE DETRIMENTAL TO THE INTEREST OF ENGINEERING 303, L.L.C., AND IS TO BE RETURNED UPON REQUEST

GA WEST NAD83

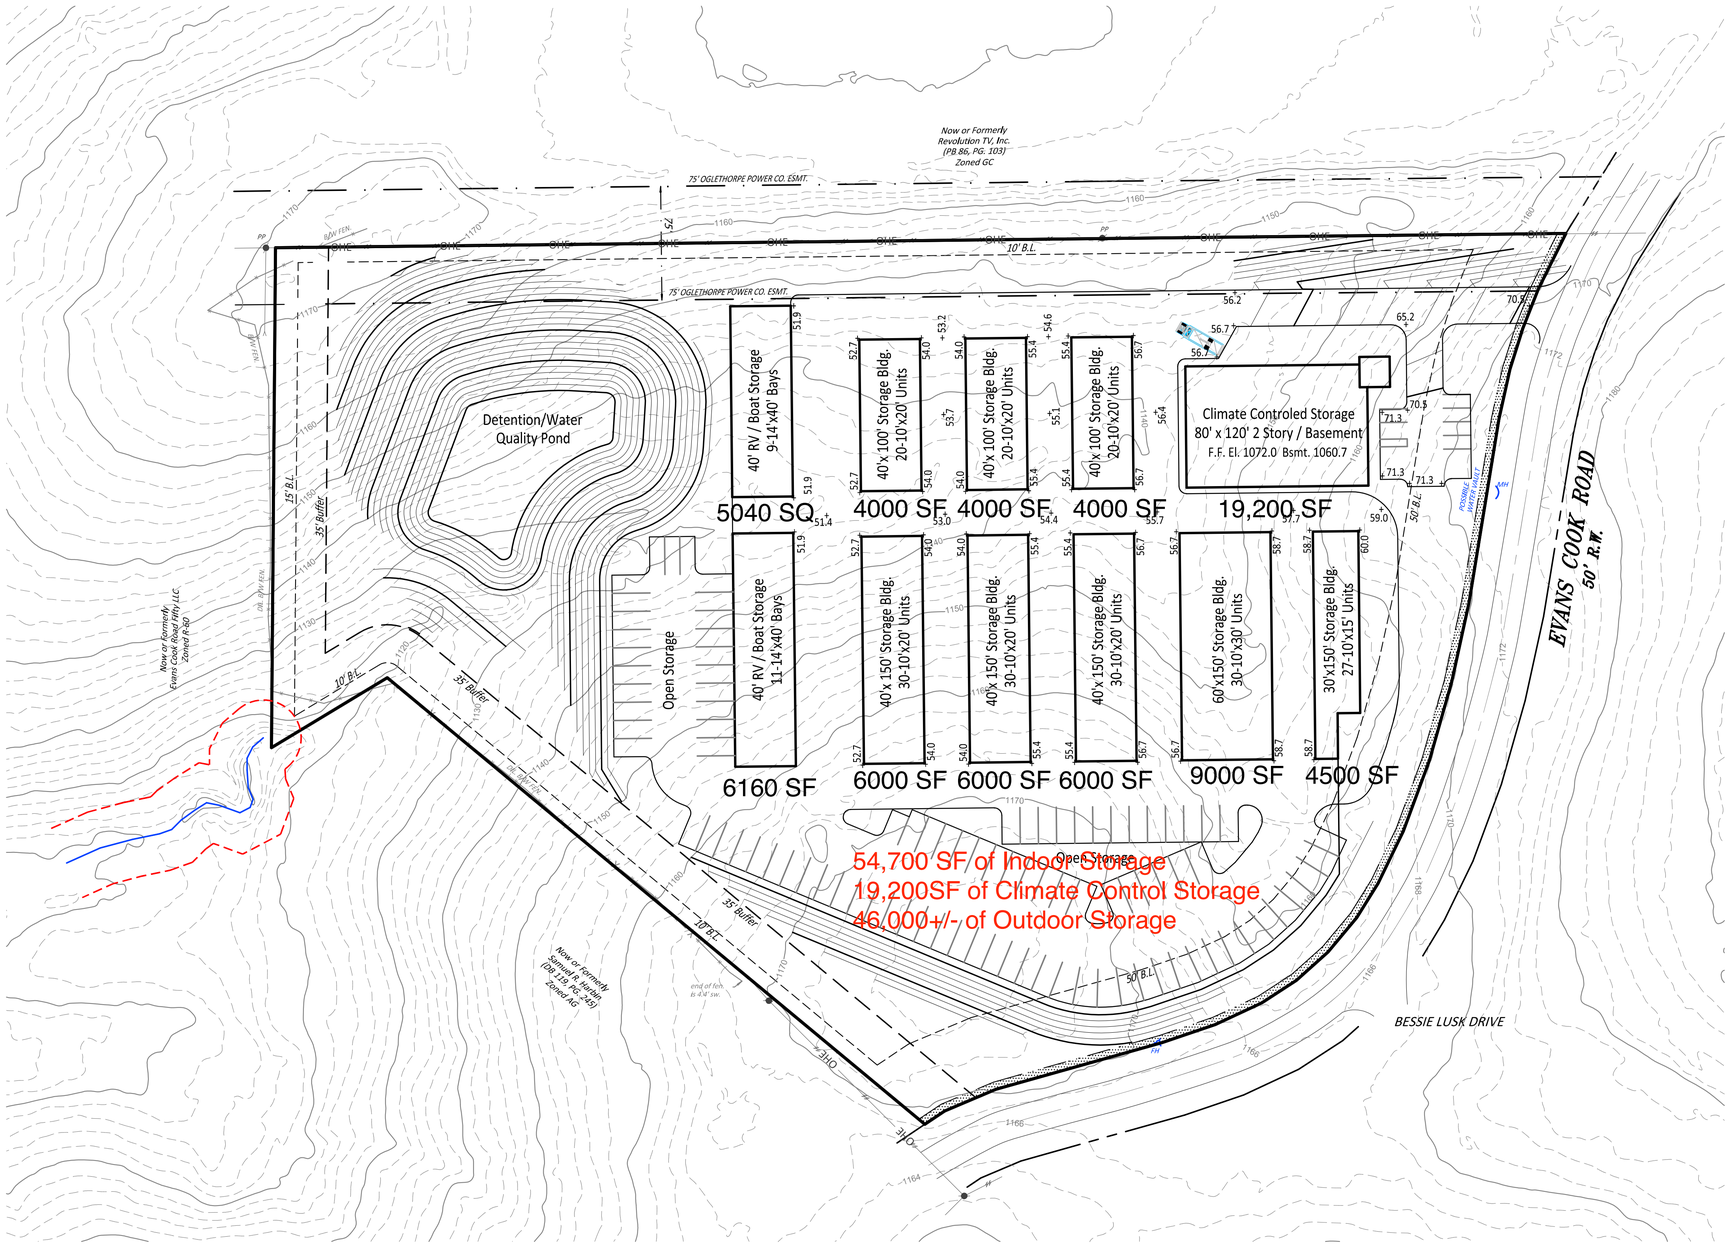

0' 50' 100' 150' 200'

SCALE: 1"=50' (22"x34" Prints) 1"=100' (11"x17" Prints)

Engineering 303 Stream Restoration

Concept Plan for:
Dreamvest Construction, LLC
Evans Cook Road Tract
Land Lots 1007 & 1010 3rd District, 2nd Section Cherokee County, Georiga

Civil Engineering, Land Surveying, Stream and Wetland Restoration
116 North Main Street, Suite B, Cumming, Ga. 30040
Phone: 770-442-0500 www.engineering303.com

Drawn: ZT
Date: 06/16/17
Sheet
Concept-1
PROJECT NUMBER
17-4218