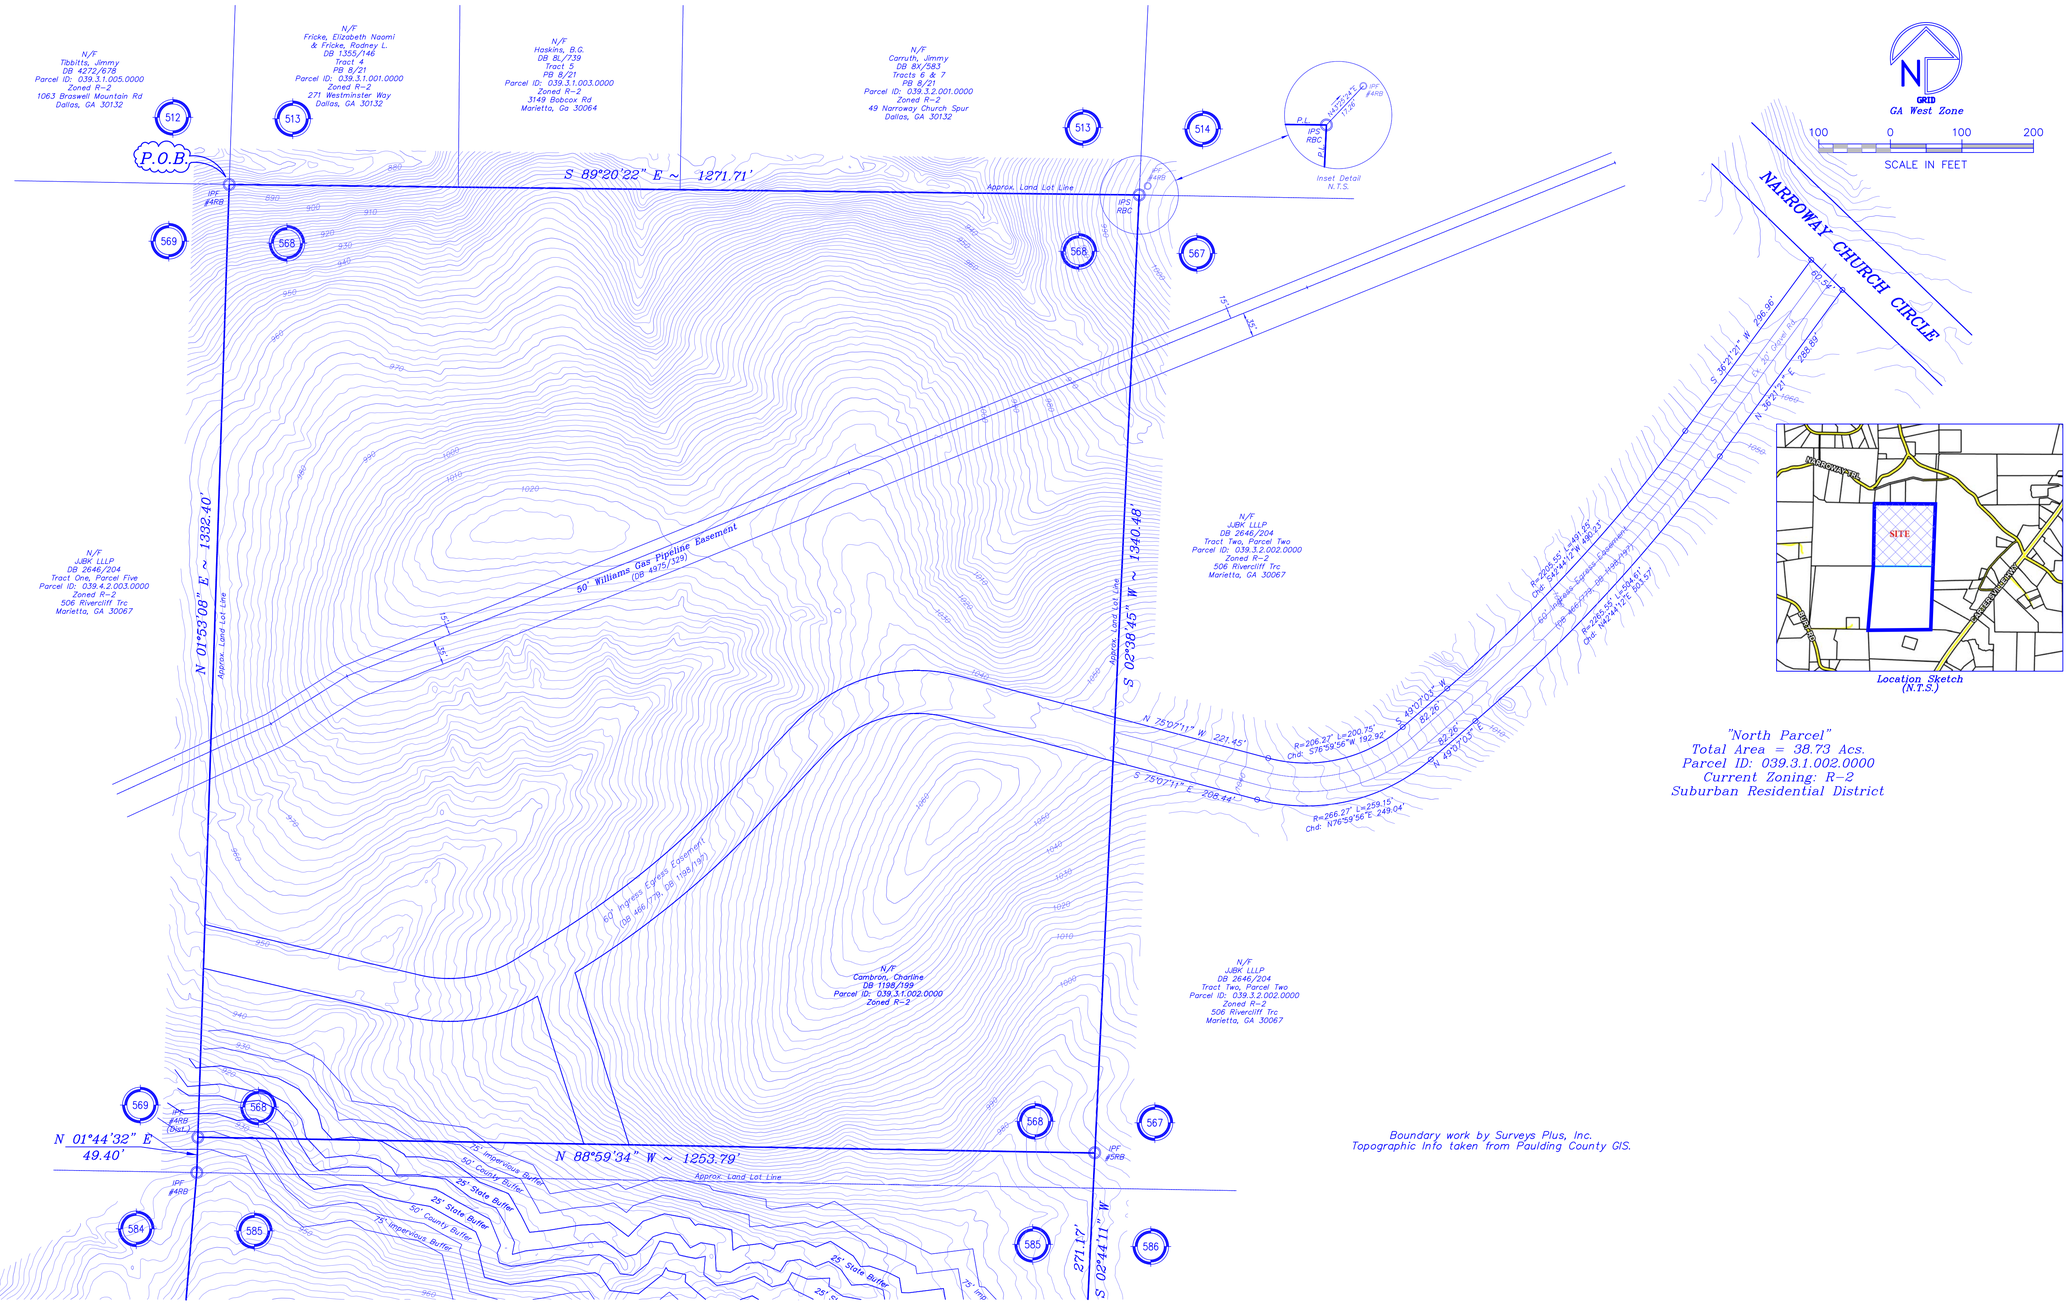


E:\PROJ\4859 Narroway Church Rd\DWG\4859-2023.dwg (North w-topo) ~ SPI-BLU.ctb

Sheet 1 of 2


SURVEYS PLUS, INC.
3565 SOUTH COBB DR., S.E.
SMYRNA, GEORGIA 30080
PHONE: (770) 444-9736
www.surveysplusinc.com
'Cobb County Surveyor'
ALL TYPES OF SURVEYS PLUS ENGINEERING AND CONSTRUCTION MANAGEMENT


Narroway Church Circle – North Parcel

Located in Land Lot 568
3rd District, 3rd Section,
Paulding County, GA

JOB NUMBER	4859
DRAWN BY	jp
CHECKED BY	DLP
DATE	02-04-24
FIELD DATE	Oct 2023
SCALE	1"=100'

REVISIONS	DATE

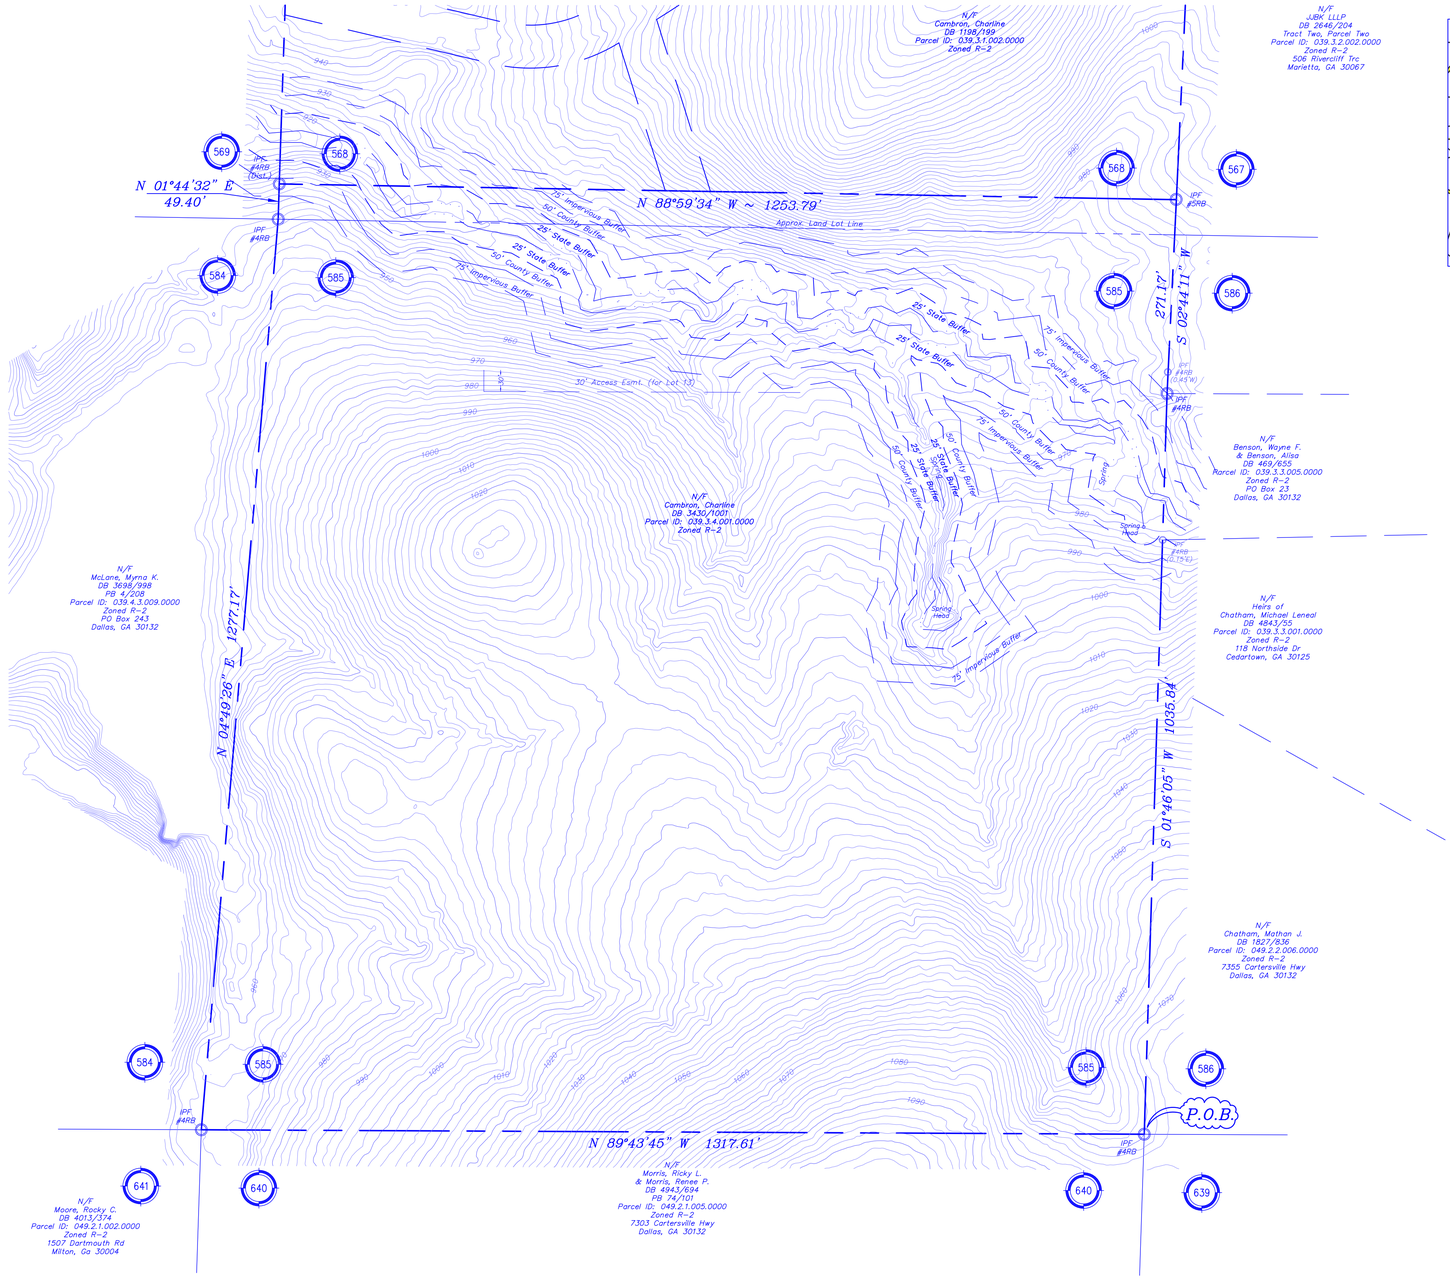

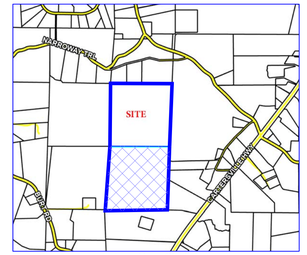

Location Sketch
(N.T.S.)

GRID
GA West Zone

100 0 100 200
SCALE IN FEET

"South Parcel"
Total Area = 38.72 Acs.
Parcel ID: 039.3.4.001.0000
Current Zoning: R-2
Suburban Residential District

Boundary work by Surveys Plus, Inc.
Topographic Info taken from Paulding County GIS.

E:\PROJ\4859 Narroway Church Rd\DWG\4859-2023.dwg (South w-topo) ~ SPI-BLU.ctb

Sheet 2 of 2

SURVEYS PLUS, INC.
3565 SOUTH COBB DR., S.E.
SMYRNA, GEORGIA 30080
PHONE: (770) 444-9736
www.surveysplusinc.com
"Cobb County Surveyors"
ALL TYPES OF SURVEYS PLUS ENGINEERING AND CONSTRUCTION MANAGEMENT

Narroway Church Circle – South Parcel

Located in Land Lots 568 & 585
3rd District, 3rd Section,
Paulding County, GA

JOB NUMBER	4859
DRAWN BY	jp
CHECKED BY	DLP
DATE	02-04-24
FIELD DATE	Oct 2023
SCALE	1"=100'

REVISIONS	DATE