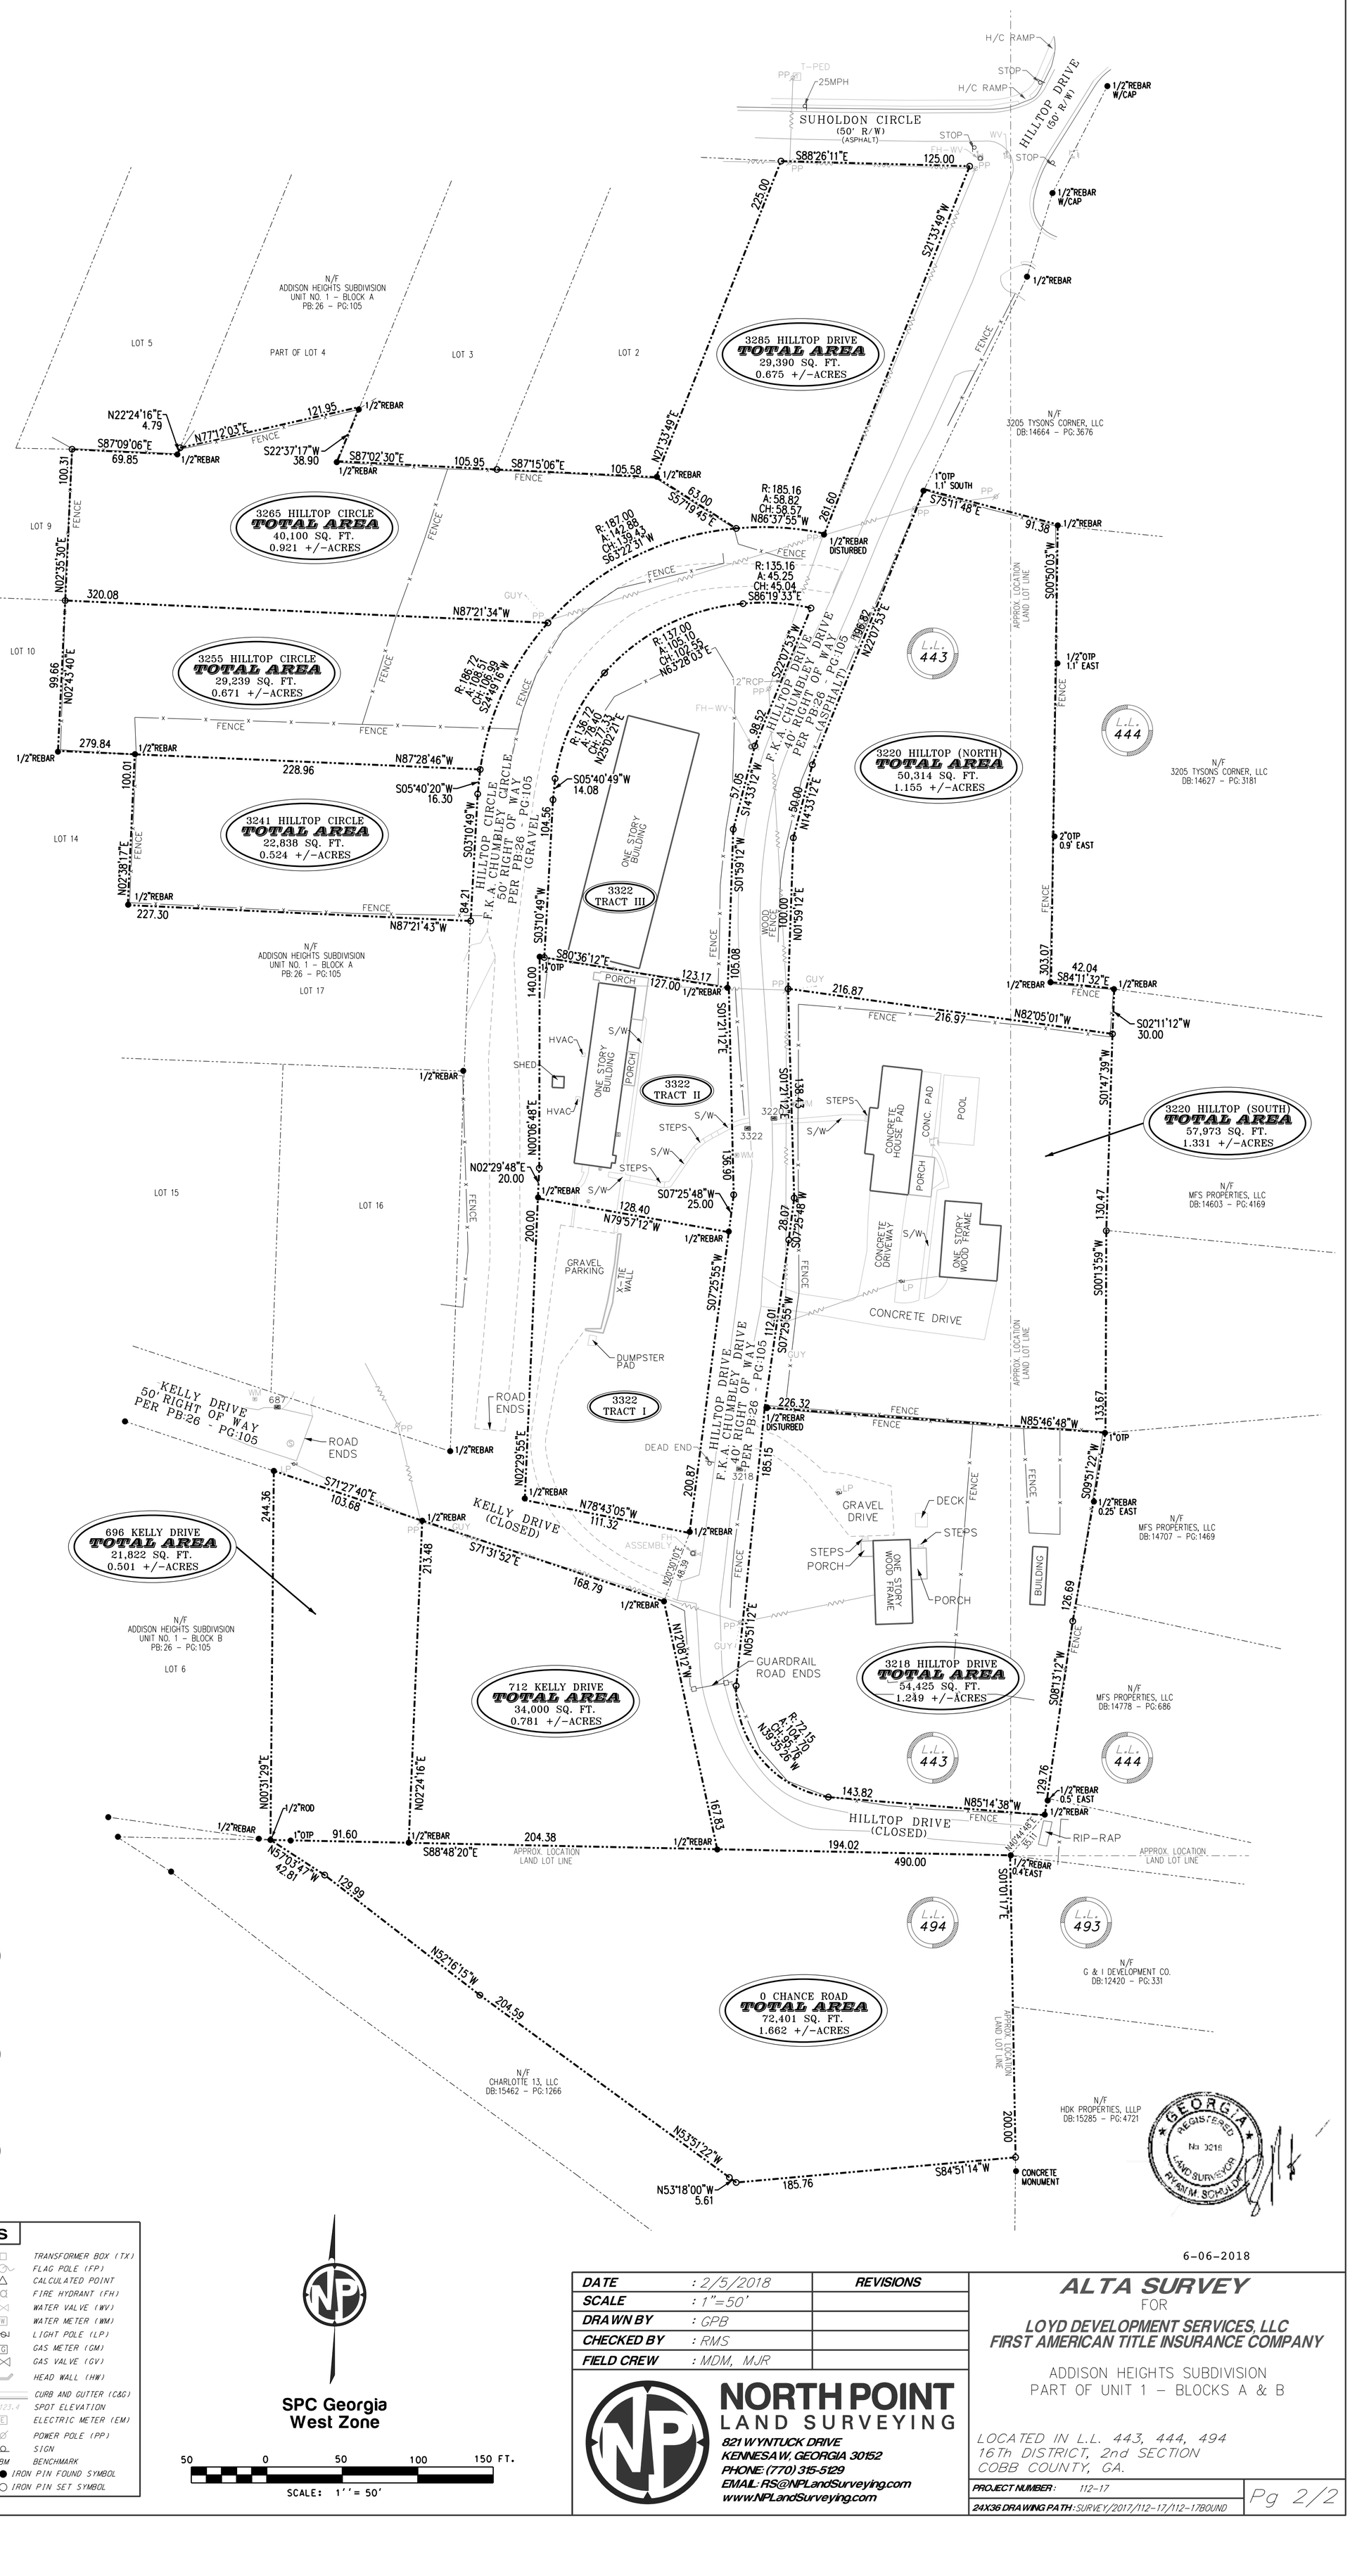

LEGEND & ABBREVIATIONS

FENCE	TRANSFORMER BOX (TX)
STORM SEWER EASEMENT	FLAG POLE (FP)
SANITARY SEWER	CALCULATED POINT
SANITARY SEWER SERVICE	FIRE HYDRANT (FH)
WATER LINE	WATER VALVE (WV)
GAS LINE	WATER METER (WM)
UNDERGROUND POWER LINE	LIGHT POLE (LP)
OVERHEAD POWER LINE	GAS METER (GM)
TELEPHONE LINE	GAS VALVE (GV)
FIBER OPTIC	HEAD WALL (HW)
CABLE TELEVISION	CURB AND GUTTER (C&G)
TOPOGRAPHIC CONTOUR	SPOT ELEVATION
PROPERTY LINE	ELECTRIC METER (EM)
CATCH BASIN (DWCB)	POWER POLE (PP)
CATCH BASIN (SWCB)	SIGN
DROP INLET (DI)	BENCHMARK
JUNCTION BOX (JB)	IRON PIN FOUND SYMBOL
SS MANHOLE (MH)	IRON PIN SET SYMBOL

SPC Georgia
West Zone

50 0 50 100 150 FT.

SCALE: 1'' = 50'

		REVISIONS
DATE	: 2/5/2018	
SCALE	: 1"=50'	
DRAWN BY	: GPB	
CHECKED BY	: RMS	
FIELD CREW	: MDM, MJR	

NORTH POINT
LAND SURVEYING
821 WYNTUCK DRIVE
KENNESAW, GEORGIA 30152
PHONE: (770) 315-5129
EMAIL: RS@NPLandSurveying.com
www.NPLandSurveying.com

ALTA SURVEY

FOR

LOYD DEVELOPMENT SERVICES, LLC
FIRST AMERICAN TITLE INSURANCE COMPANY

ADDISON HEIGHTS SUBDIVISION
PART OF UNIT 1 - BLOCKS A & B

LOCATED IN L.L. 443, 444, 494
16Th DISTRICT, 2nd SECTION
COBB COUNTY, GA.

PROJECT NUMBER: 112-17

24X36 DRAWING PATH: SURVEY/2017/112-17/112-17BOUND