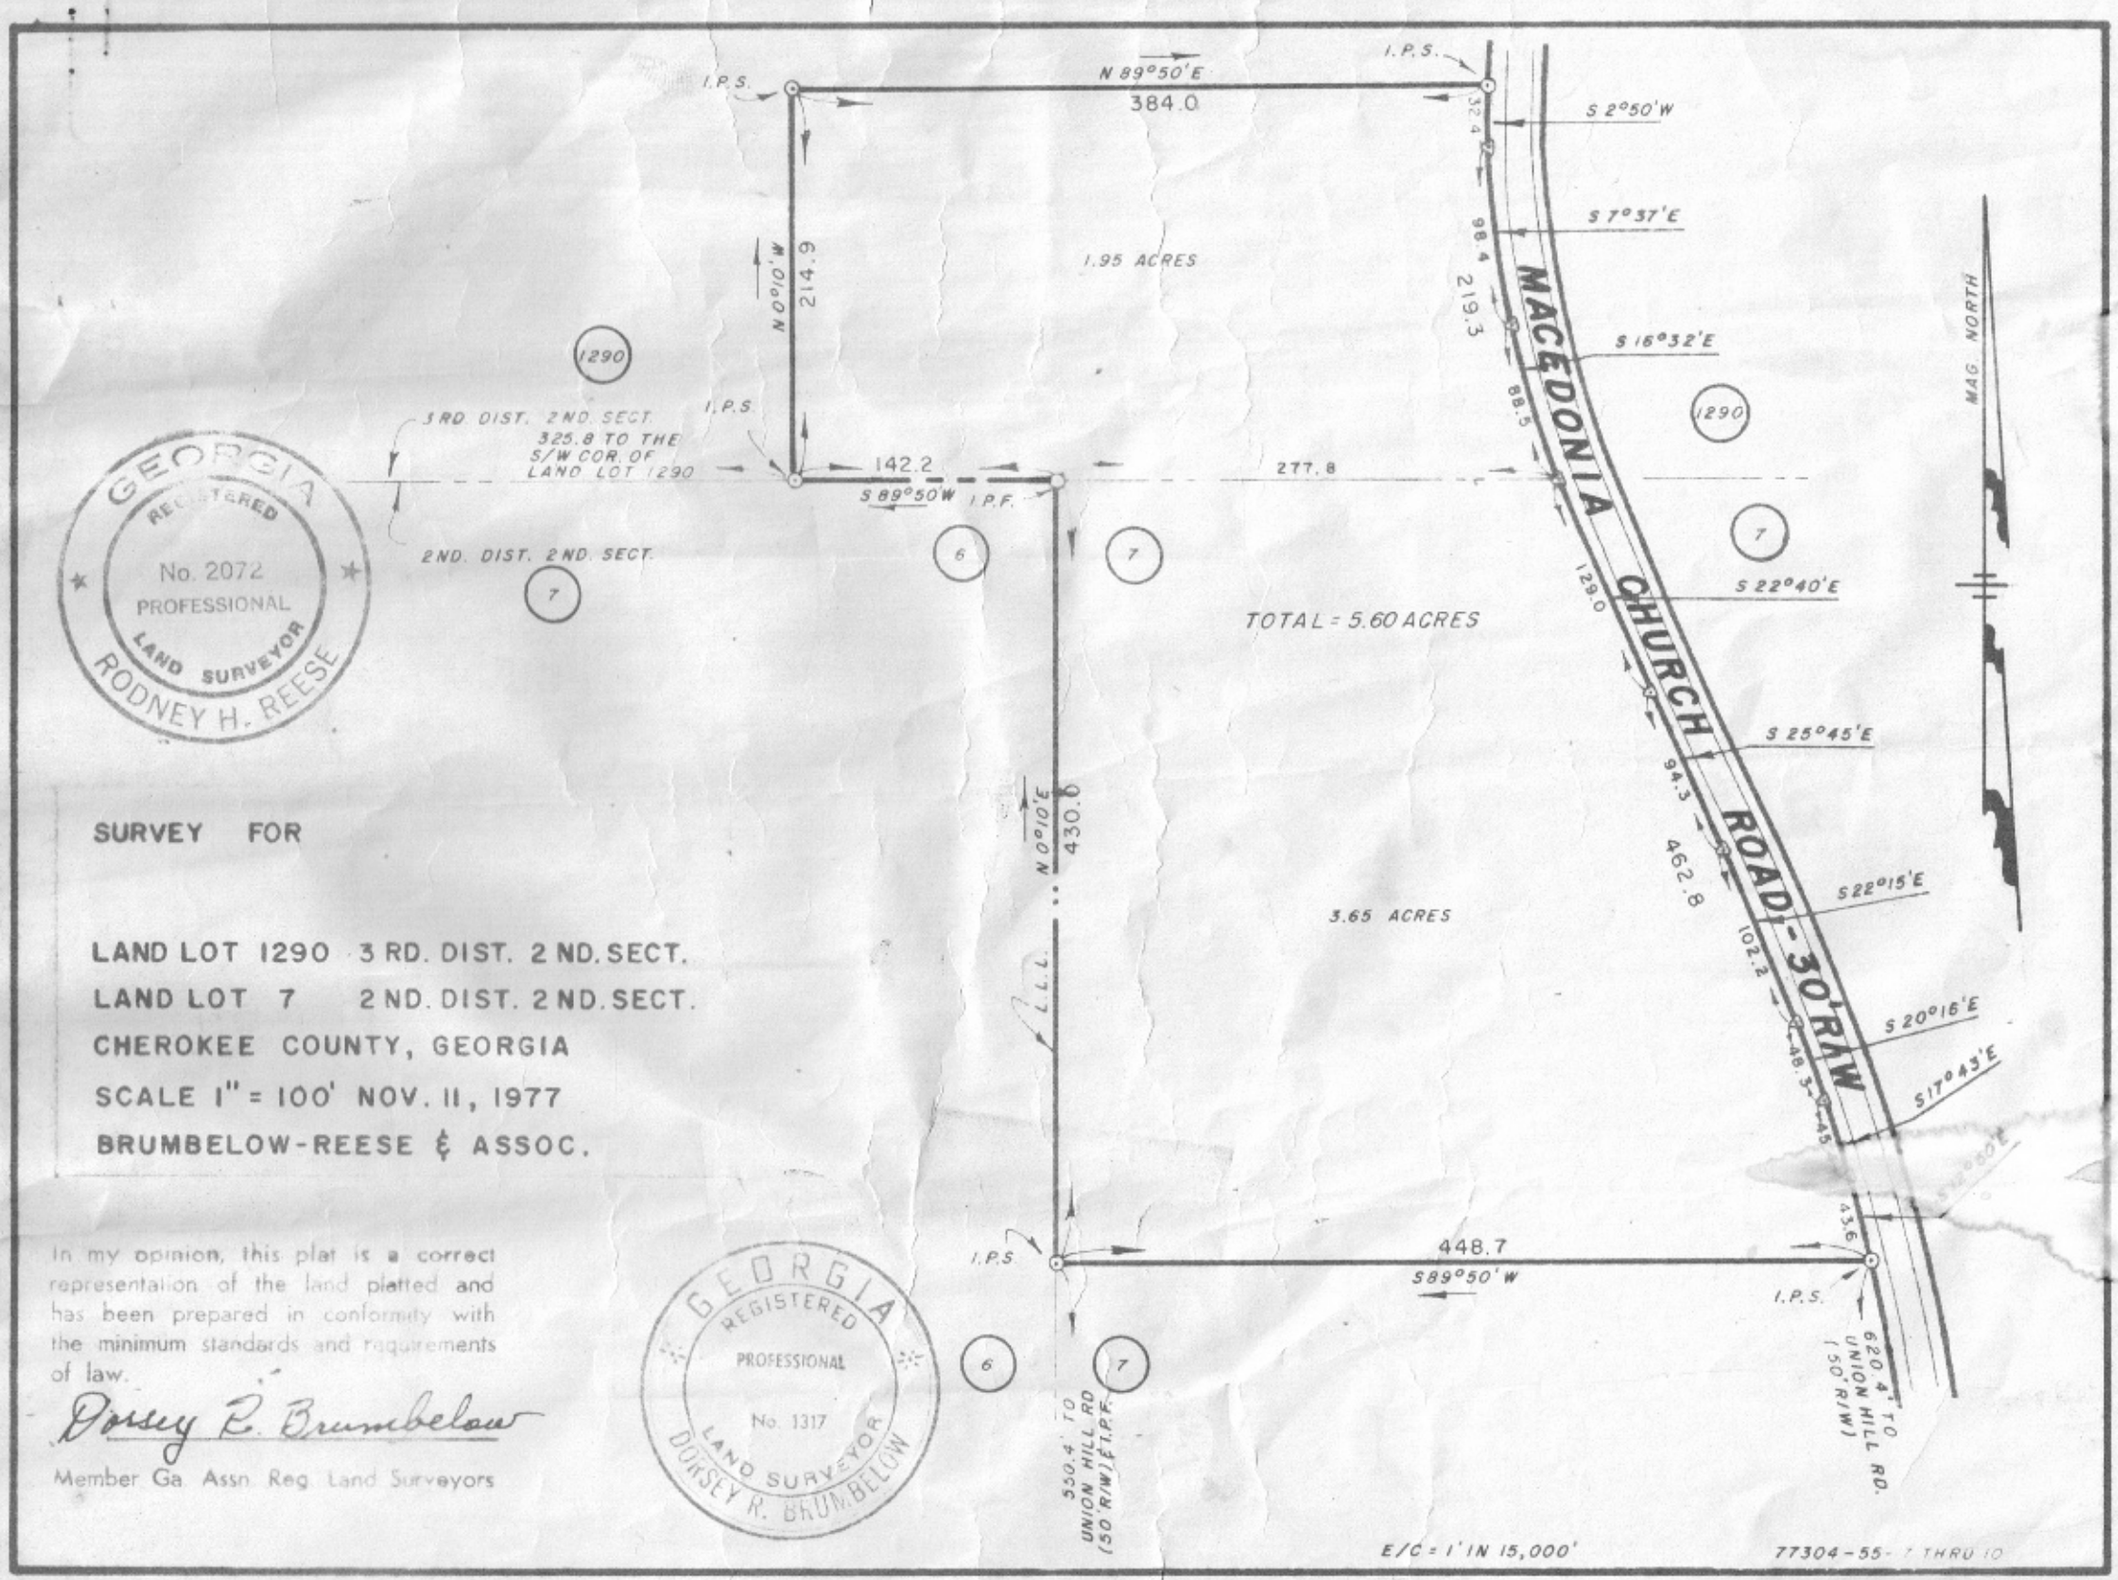

GEORGIA REGISTERED No. 2072 PROFESSIONAL LAND SURVEYOR RODNEY H. REESE

SURVEY FOR

LAND LOT 1290 3 RD. DIST. 2 ND. SECT.
LAND LOT 7 2 ND. DIST. 2 ND. SECT.
CHEROKEE COUNTY, GEORGIA
SCALE 1" = 100' NOV. 11, 1977
BRUMBELOW-REESE & ASSOC.

In my opinion, this plat is a correct representation of the land platted and has been prepared in conformity with the minimum standards and requirements of law.

Dorsey R. Brumbelow

Member Ga. Assn. Reg. Land Surveyors

GEORGIA REGISTERED PROFESSIONAL No. 1317 LAND SURVEYOR DORSEY R. BRUMBELOW